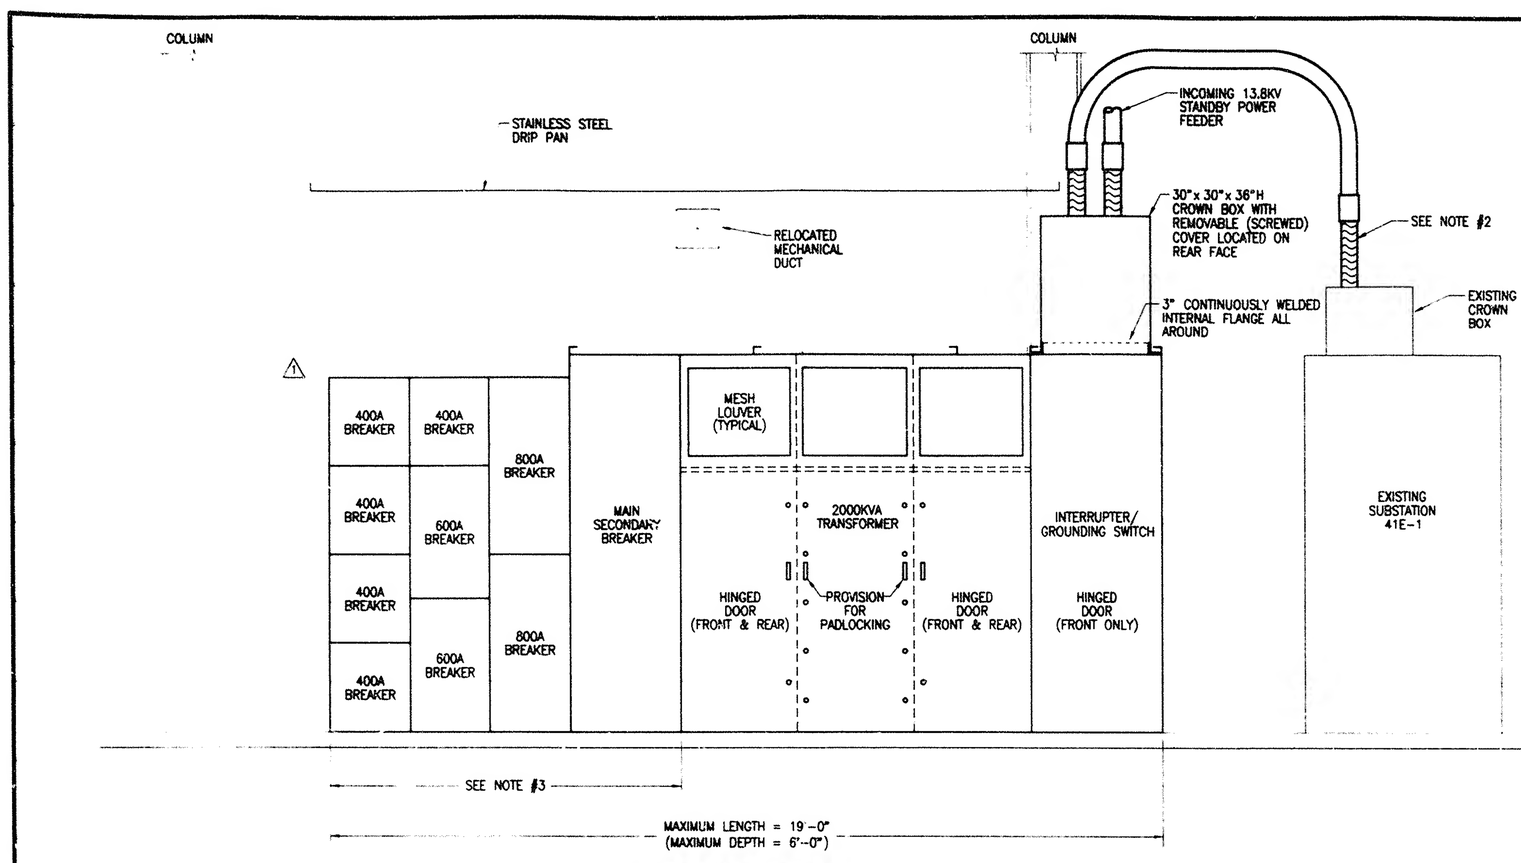

ELEVATION B-B

0 2 4
SCALE IN FEET

3-1/C#4/0 & 1#2 GROUND CABLE UP TO 42ND FLOOR. SEE PART PLAN AT RIGHT

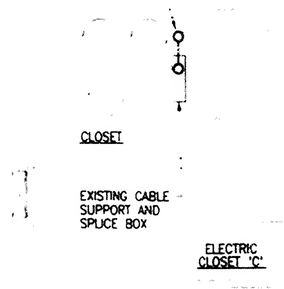

PART PLAN - 40TH FLOOR

0 4 8
SCALE IN FEET

3-1/C#4/0 & 1#2 GROUND CABLE DOWN TO 40TH FLOOR. SEE PART PLAN AT LEFT.

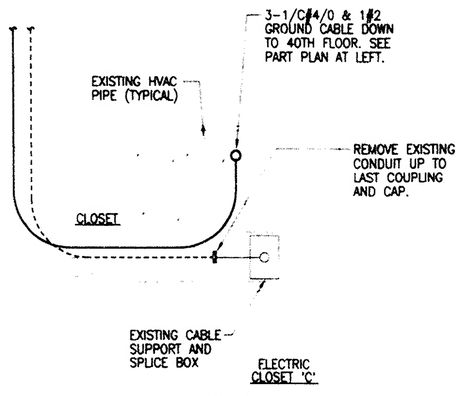

PART PLAN - 42ND FLOOR

0 4 8
SCALE IN FEET

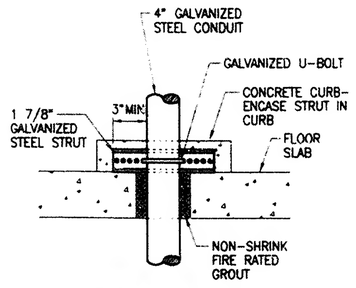

DETAIL 'A'
TYPICAL FLOOR PENETRATION

NOT TO SCALE

EXISTING 3#2 15KV CABLE & GROUND TO BE REMOVED

EXISTING LIVE-END C
REPLACE WITH STRAI
SPLICE

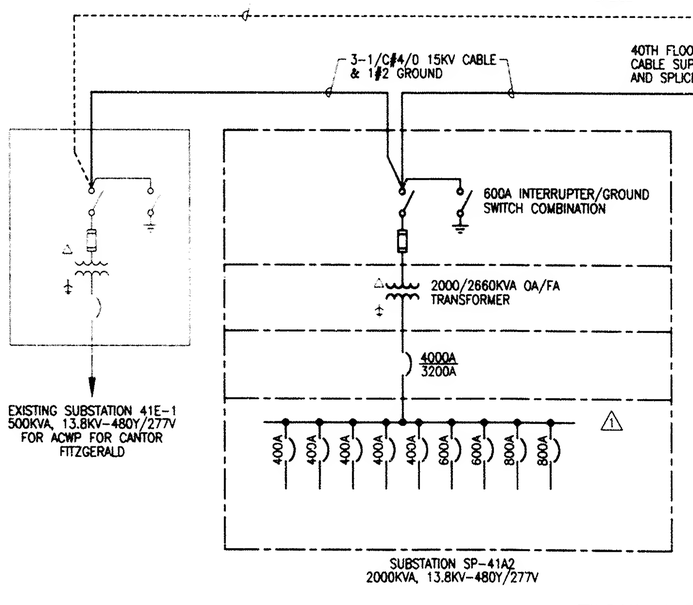

7TH FLOOR CABLE SUP
AND SPLICE BOX

LIVE-END CAP FO
FUTURE TENANT
SUBSTATION

15KV RISER FEEDER, 1-3/C#4/
WIRE ARMORED CABLE AND 3#3
GROUND CONDUCTORS IN 1-5"
CONDUIT

CABLE SUPPORT AND SPLI
BOX AT B2 LEVEL

STANDBY

CUT ABOVE THE EXISTING S
AND RE-MAKE A LIVE END

NOTES

1. FOR LEGEND
2. FINAL CONNE
TIGHT FLEXIBI
3. SECONDARY
BE PAD-LOC
4. PROVIDE SUP
REQUIRED BY
FOR UNDER